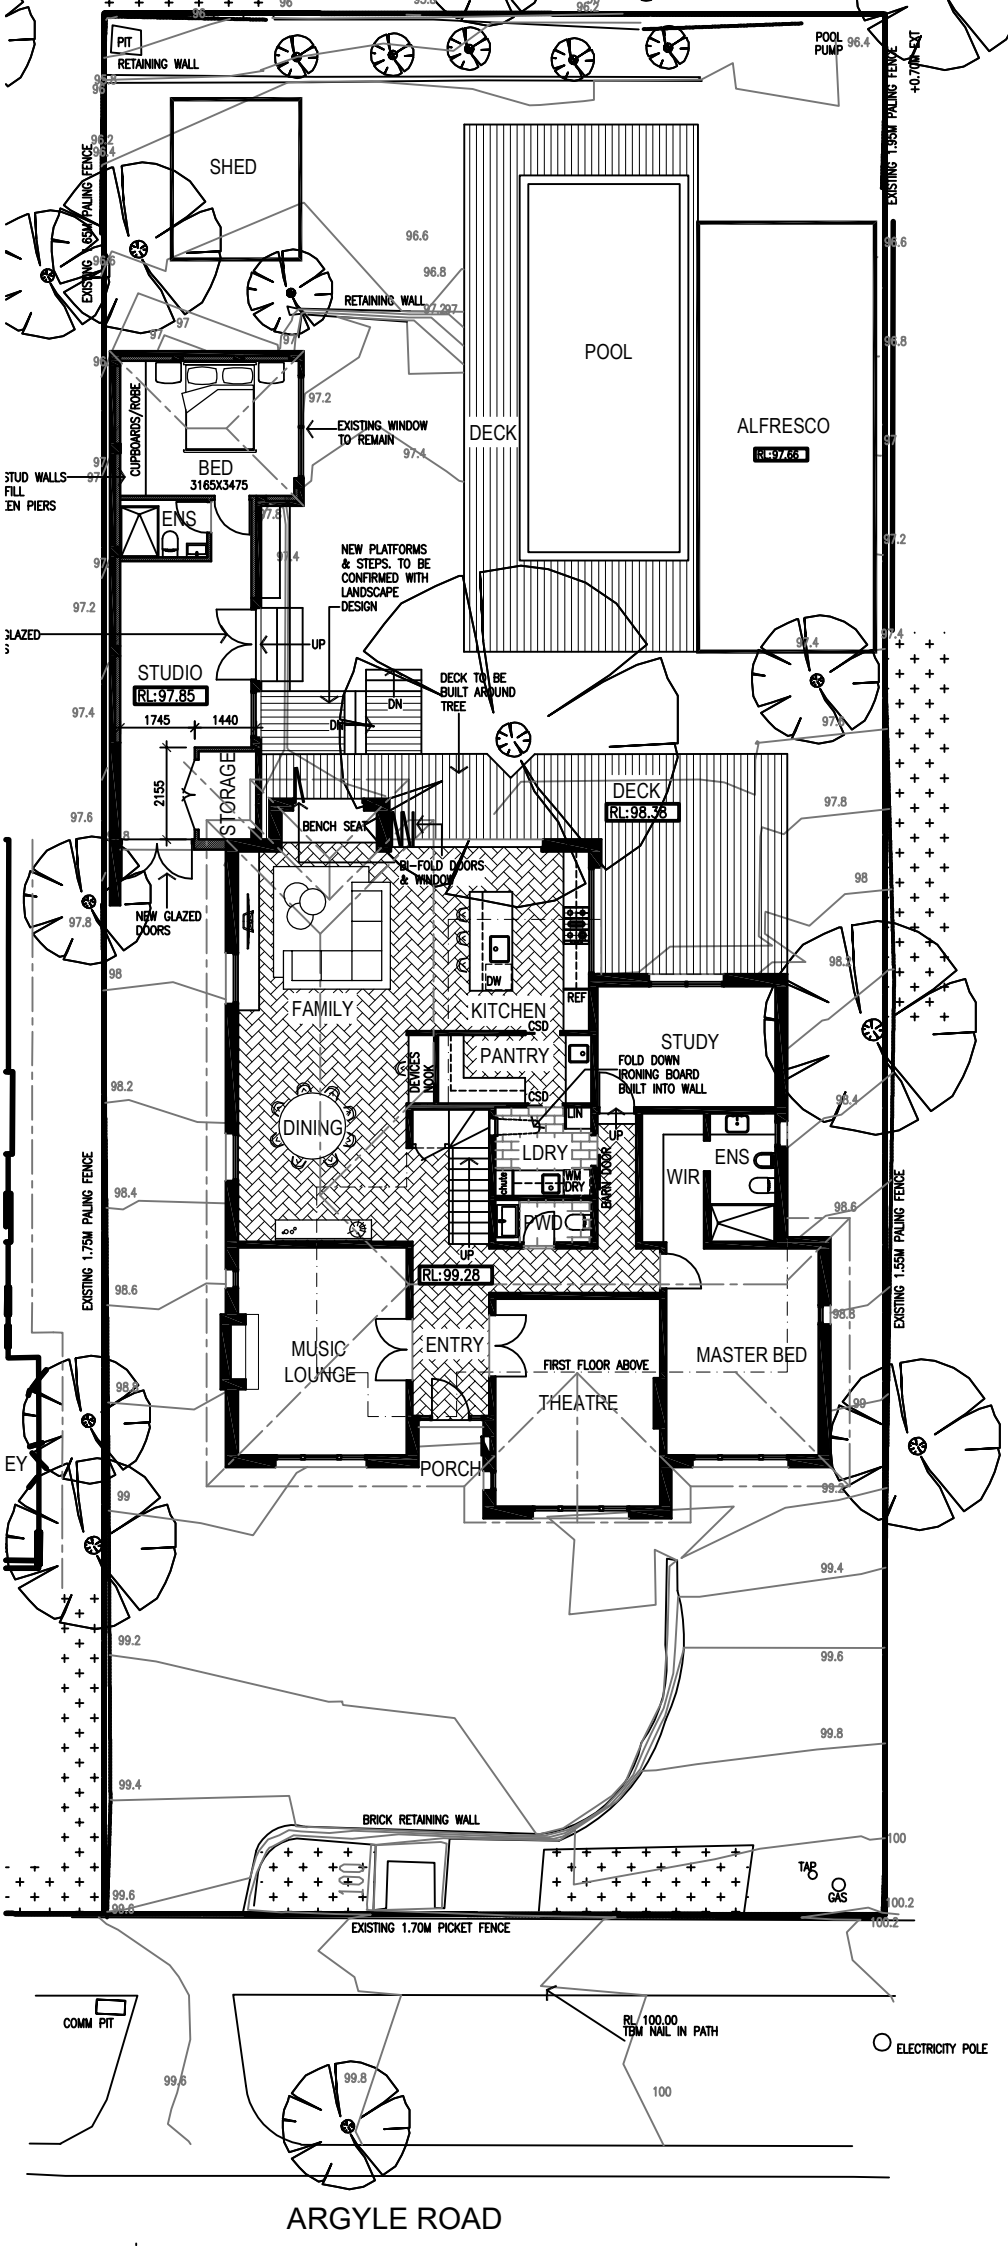
PIT
RETAINING WALL
POOL PUMP
EXISTING 1.95M PALING FENCE
SHED
EXISTING 1.65M PALING FENCE
RETAINING WALL
POOL
DECK
ALFRESCO
RL:97.65
CUPBOARDS/ROBE
BED
3165X3475
ENS
EXISTING WINDOW TO REMAIN
NEW PLATFORMS & STEPS. TO BE CONFIRMED WITH LANDSCAPE DESIGN
STUD WALLS
FILL
EN PIERS
GLAZED
UP
STUDIO
RL:97.85
1745
1440
2155
STORAGE
DN
DN
DECK TO BE BUILT AROUND TREE
DECK
RL:98.38
BENCH SEAT
BI-FOLD DOORS & WINDOW
NEW GLAZED DOORS
FAMILY
KITCHEN
DW
REF
CSD
PANTRY
DEVICES NOOK
CSD
LIN
STUDY
FOLD DOWN IRONING BOARD BUILT INTO WALL
DINING
LDRY
WM
DRY
UP
BARN DOOR
ENS
WIR
PWDR
UP
RL:99.28
EXISTING 1.75M PALING FENCE
EXISTING 1.55M PALING FENCE
MUSIC LOUNGE
ENTRY
FIRST FLOOR ABOVE
THEATRE
MASTER BED
PORCH
EY
BRICK RETAINING WALL
TAB
GAS
EXISTING 1.70M PICKET FENCE
COMM PIT
RL 100.00
TBM NAIL IN PATH
ELECTRICITY POLE
ARGYLE ROAD